



CHICO HIGH SCHOOL


901 ESPLANADE,
CHICO CA

NO.	REVISION/ISSUE	DATE


STUDENT NAME AND ADDRESS
JAMES OPPY
857 CARRGROVE CT.
CHICO CA. 95926

CLASS TITLE AND INSTRUCTOR
ARCHITECTURE DESIGN
MIKE BRUGGEMAN

PROJECT FLOOR PLAN	SHEET 10F6
DATE 9-10-12	
SCALE 1/4"=1'-0"	

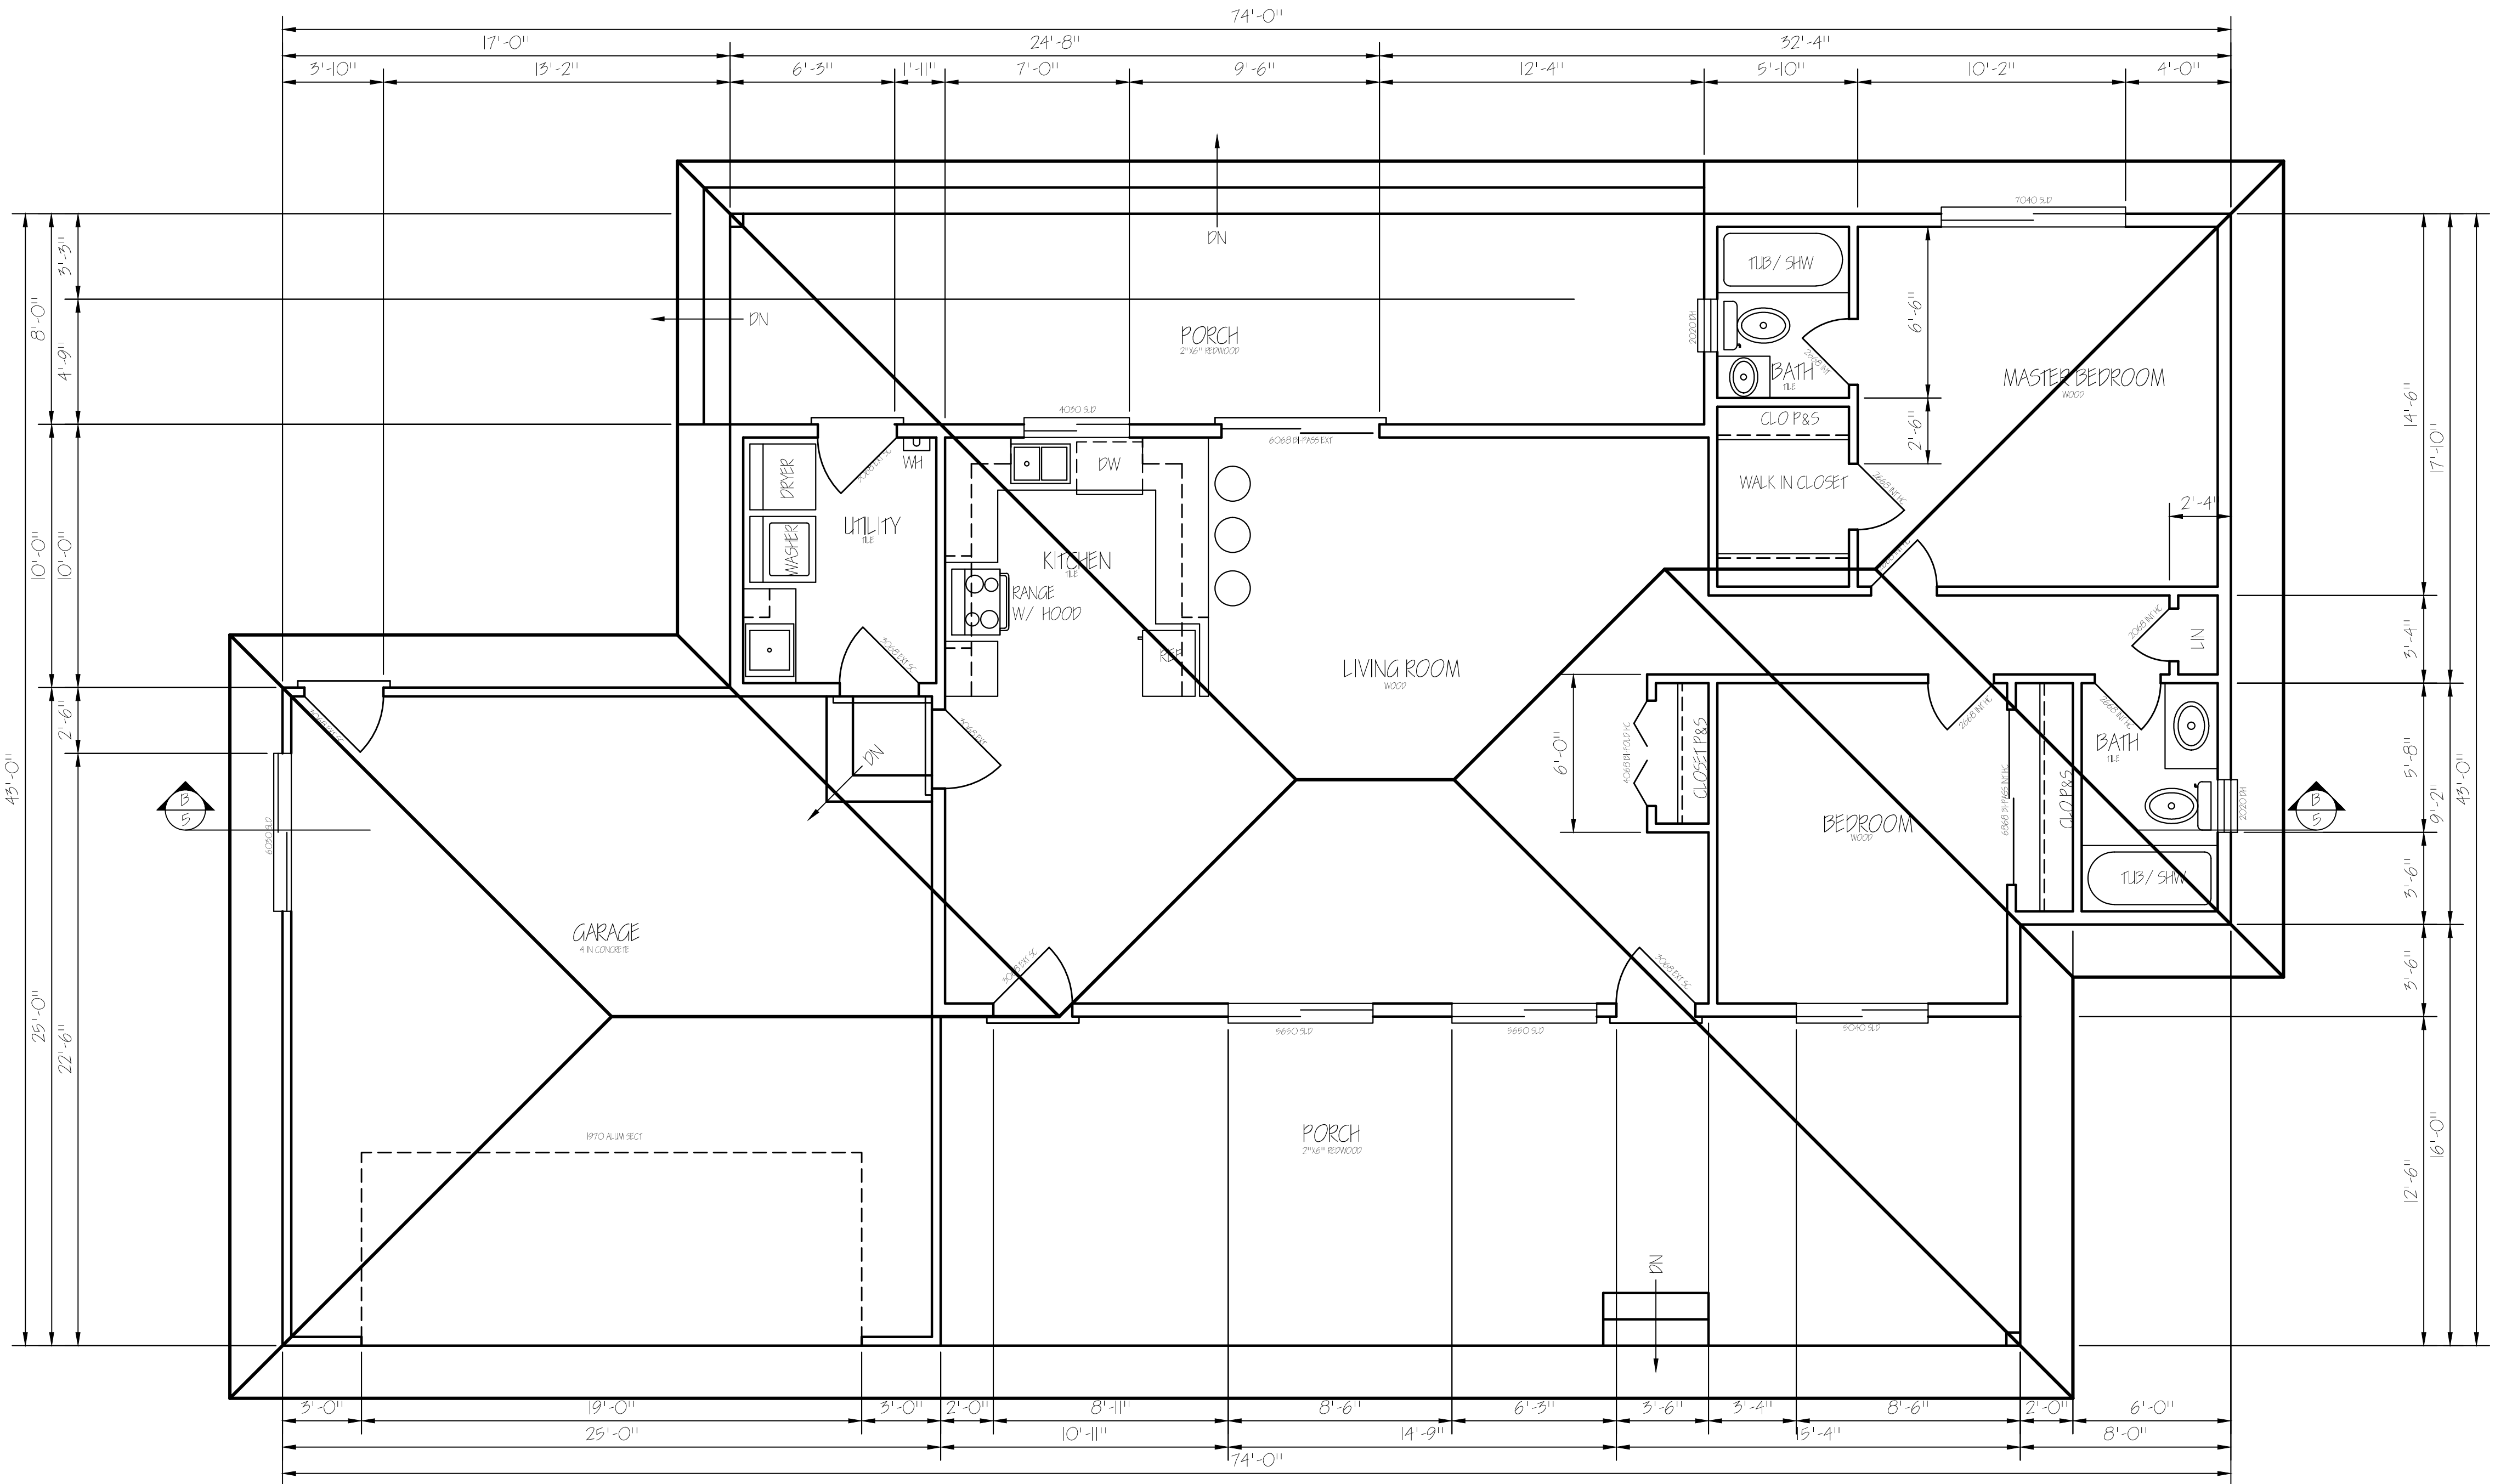

- GENERAL NOTES
- 1) ALL FRAMING LUMBER TO BE DFL, #2 MIN.
 - 2) FRAME ALL EXTERIOR WALLS W/ 2X6 STUDS @ 16" O.C.
 - ALL EXTERIOR HEADERS TO BE 3X6 DFL, #2 UNLESS NOTED
 - 3) ALL SHEAR PANELS TO BE 1/2" PLY NAILED W/ 8 D'S @ 4" O.C. @ EDGE BLOCKING AND 6 D'S @ 8" O.C. @ FIELD UNLESS NOTED
 - 4) ALL METAL CONNECTORS TO BE BY SIMPSON CO. OR OTHER
 - 5) ALL ANGLES ON INTERNAL WALLS TO BE 45° UNLESS OTHERWISE SPECIFIED
 - 6) ALL PENETRATIONS IN TOP OR BOTTOM PLATES FOR PLUMBING OR ELECTRICAL RUNS TO BE SEALED. SEE ELECTRICAL PLANS FOR ADDITIONAL SPECIFICATIONS
 - 7) PROVIDE 1/2" WATERPROOF GYPSUM BOARD AROUND ALL TUBS, SHOWERS, AND SPAS.
 - 8) VENT DRYER AND ALL FANS TO OUTSIDE AIR THRU VENT WITH DAMPER
 - 9) PROVIDE 1-HOUR FIREWALL BETWEEN GARAGE RESIDENCE WITH 5/8" TYPE 'X' GYPSUM BOARD FROM FLOOR TO BOTTOM OF SHEATHING
 - 10) INSTALL ALL MATERIALS PER MANUFACTURER'S SPECIFICATIONS

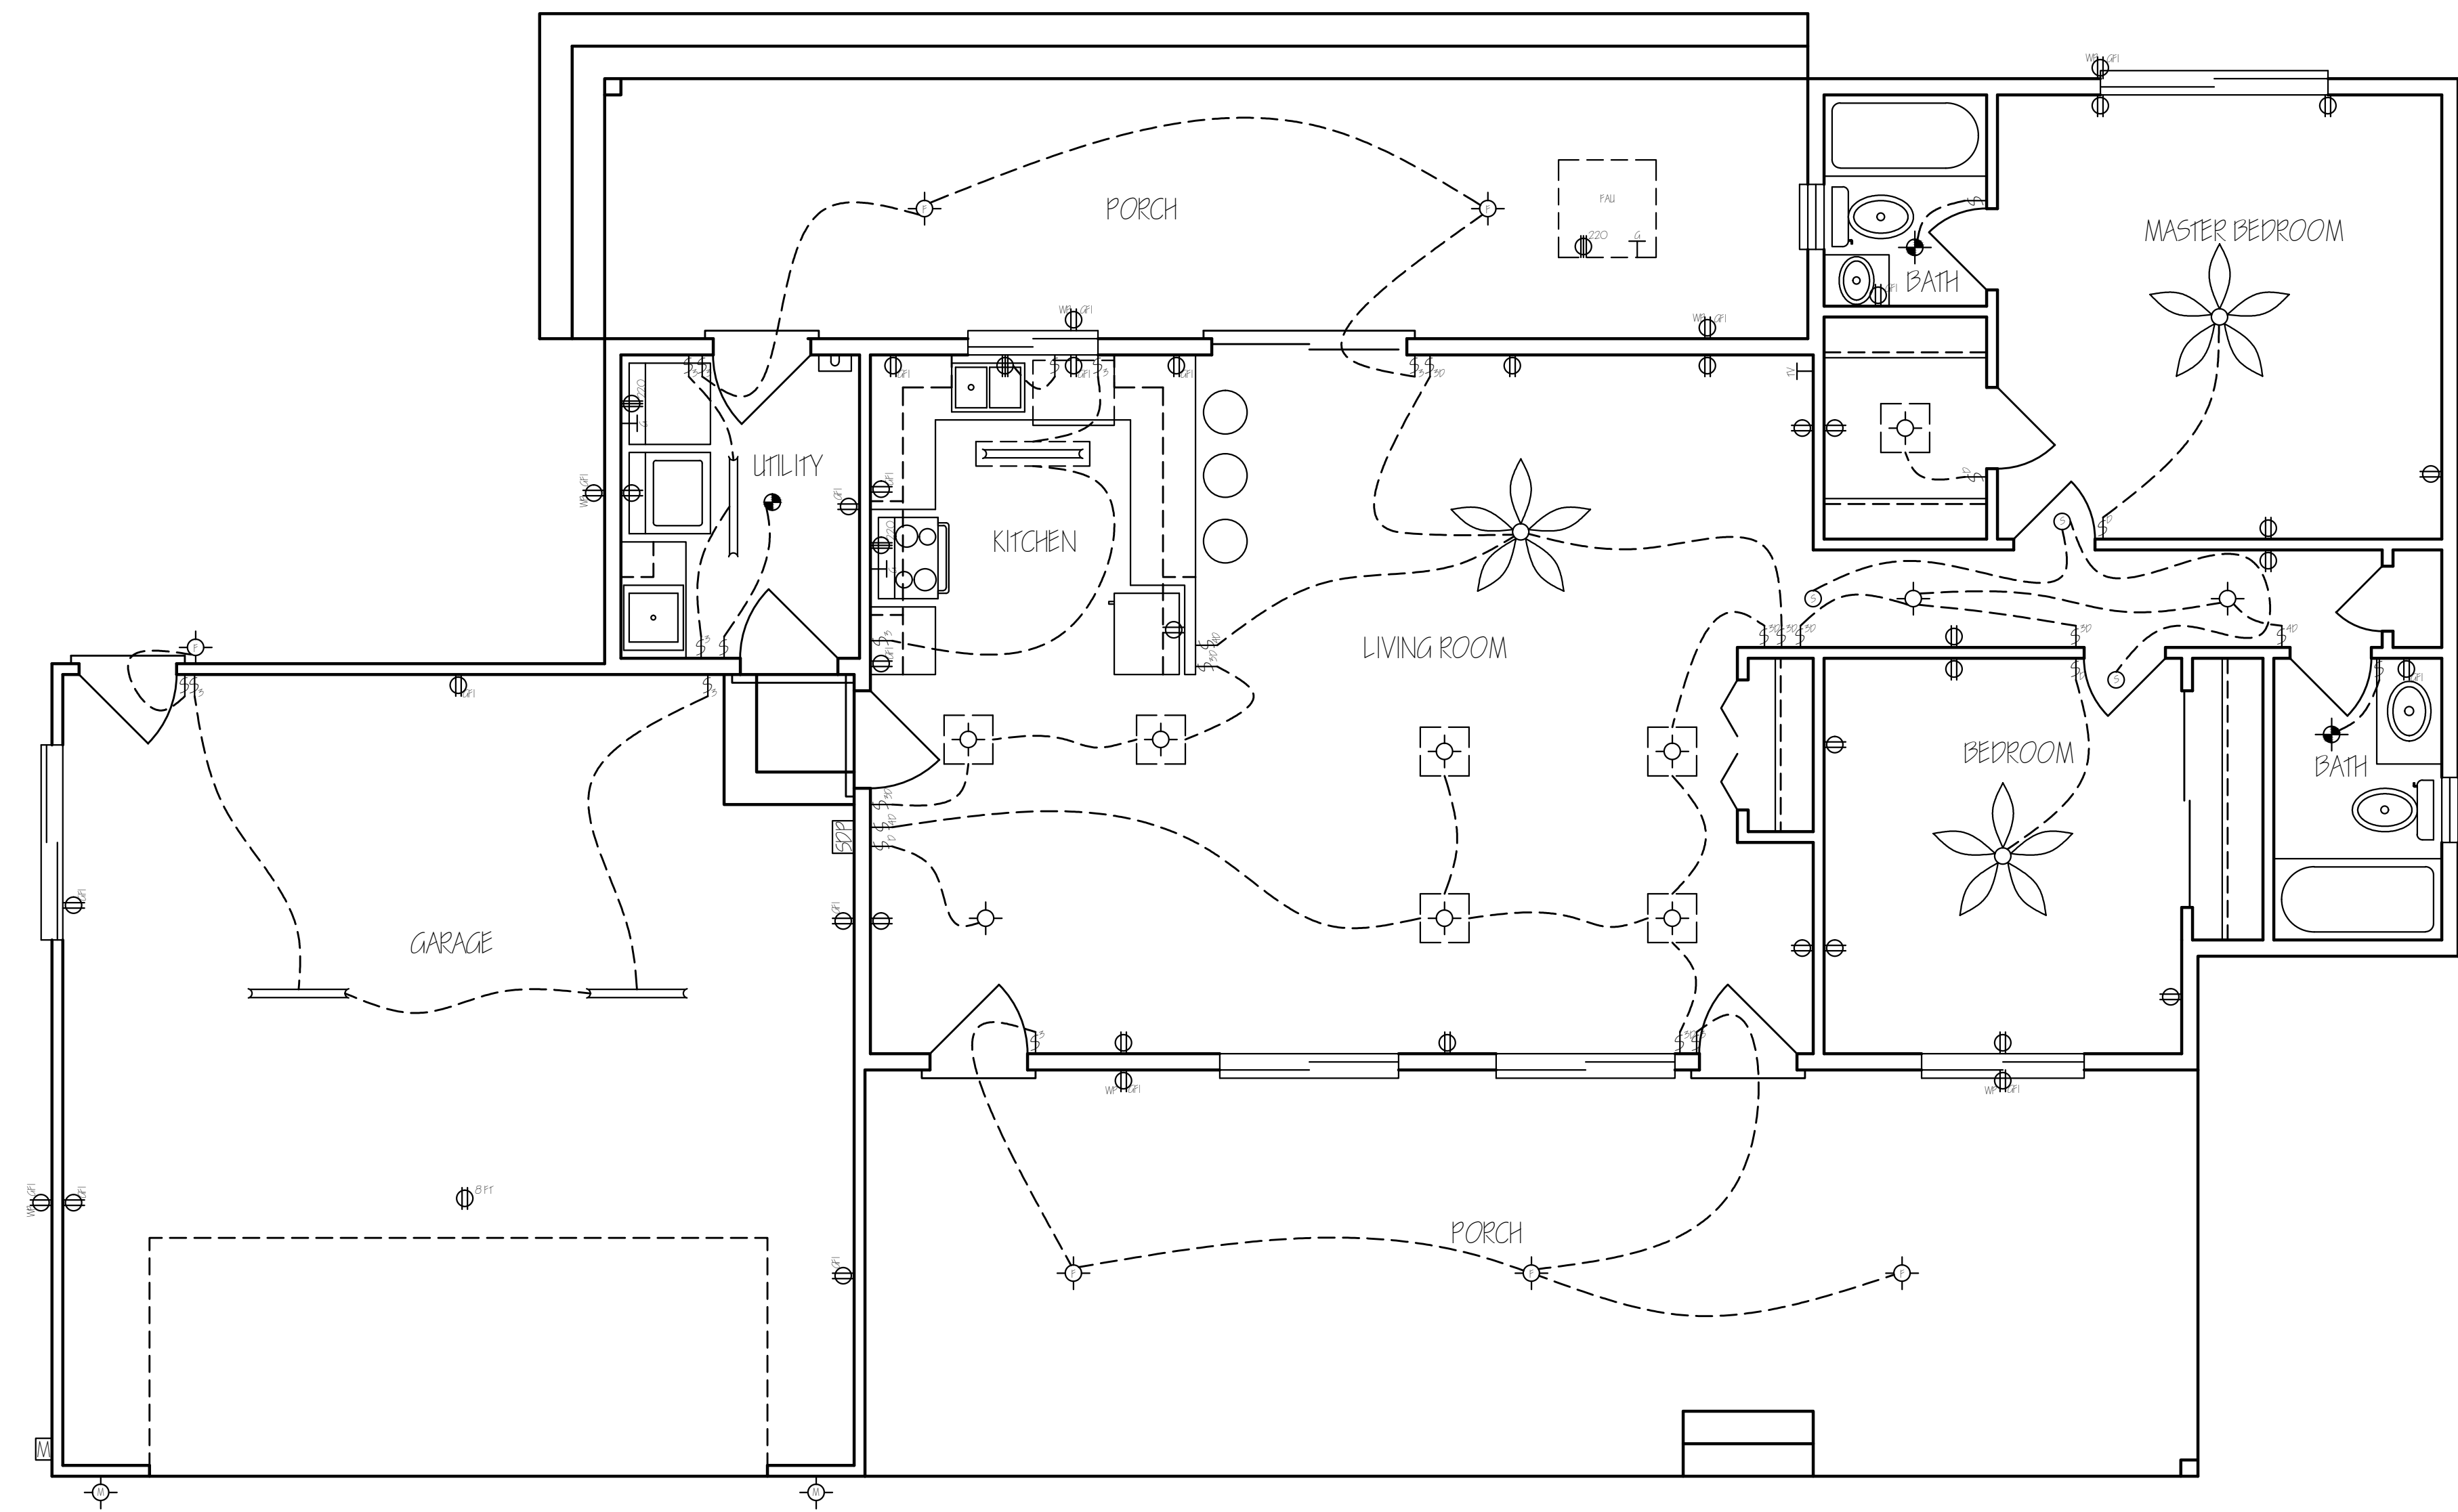

CODE	QTY	DESCRIPTION
Φ	21	DUPLEX OUTLET
Φ^{OFF}	1	CEILING MOUNTED OUTLET
Φ^{GFI}	12	GROUND FAULT INTERRUPT OUTLET
Φ^{GFI}	8	WEATHER PROOF GROUND FAULT INTERRUPT OUTLET
$T\Phi^{220}$	2	220 VOLT OUTLET AND GAS OUTLET
\bullet	1	EXHAUST FAN
\bullet	2	EXHAUST FAN / LIGHT COMBINATION
\odot	3	LIGHT FIXTURE
\odot	9	FLUORESCENT LIGHTING
\odot	1	FLUORESCENT LIGHT RECESSED
\odot	7	RECESSED CEILING-MOUNTED LIGHT
\odot	2	MOTION SENSING LIGHT
$\#$	6	SWITCH
$\#$	4	DIMMER SWITCH
$\#$	8	3-WAY SWITCH
$\#$	8	3-WAY DIMMER SWITCH
$\#$	4	4-WAY DIMMER SWITCH
\bigcirc	3	SMOKE DETECTOR
\square	1	SERVICE DISTRIBUTION PANEL
\square	1	METER
\star	3	CEILING FAN



CHICO HIGH SCHOOL
901 ESPLANADE,
CHICO CA

NO.	REVISION / ISSUE	DATE

STUDENT NAME AND ADDRESS
JAMES OPPY
857 CARRGROVE CT.
CHICO CA. 95926

CLASS TITLE AND INSTRUCTOR
ARCHITECTURE DESIGN
MIKE BRUGGEMAN

PROJECT ELEC. PLAN	SHEET
DATE 9-11-12	20F6
SCALE 1/4"=1'-0"	




CHICO HIGH SCHOOL
901 ESPLANADE,
CHICO CA


NO.	REVISION/ISSUE	DATE

STUDENT NAME AND ADDRESS
JAMES OPPY
857 CARRGROVE CT.
CHICO CA. 95926

CLASS TITLE AND INSTRUCTOR
ARCHITECTURE DESIGN
MIKE BRUGGEMAN

PROJECT ELEVATIONS	SHEET
DATE 9-13-12	30F6
SCALE 3/16"=1'-0"	

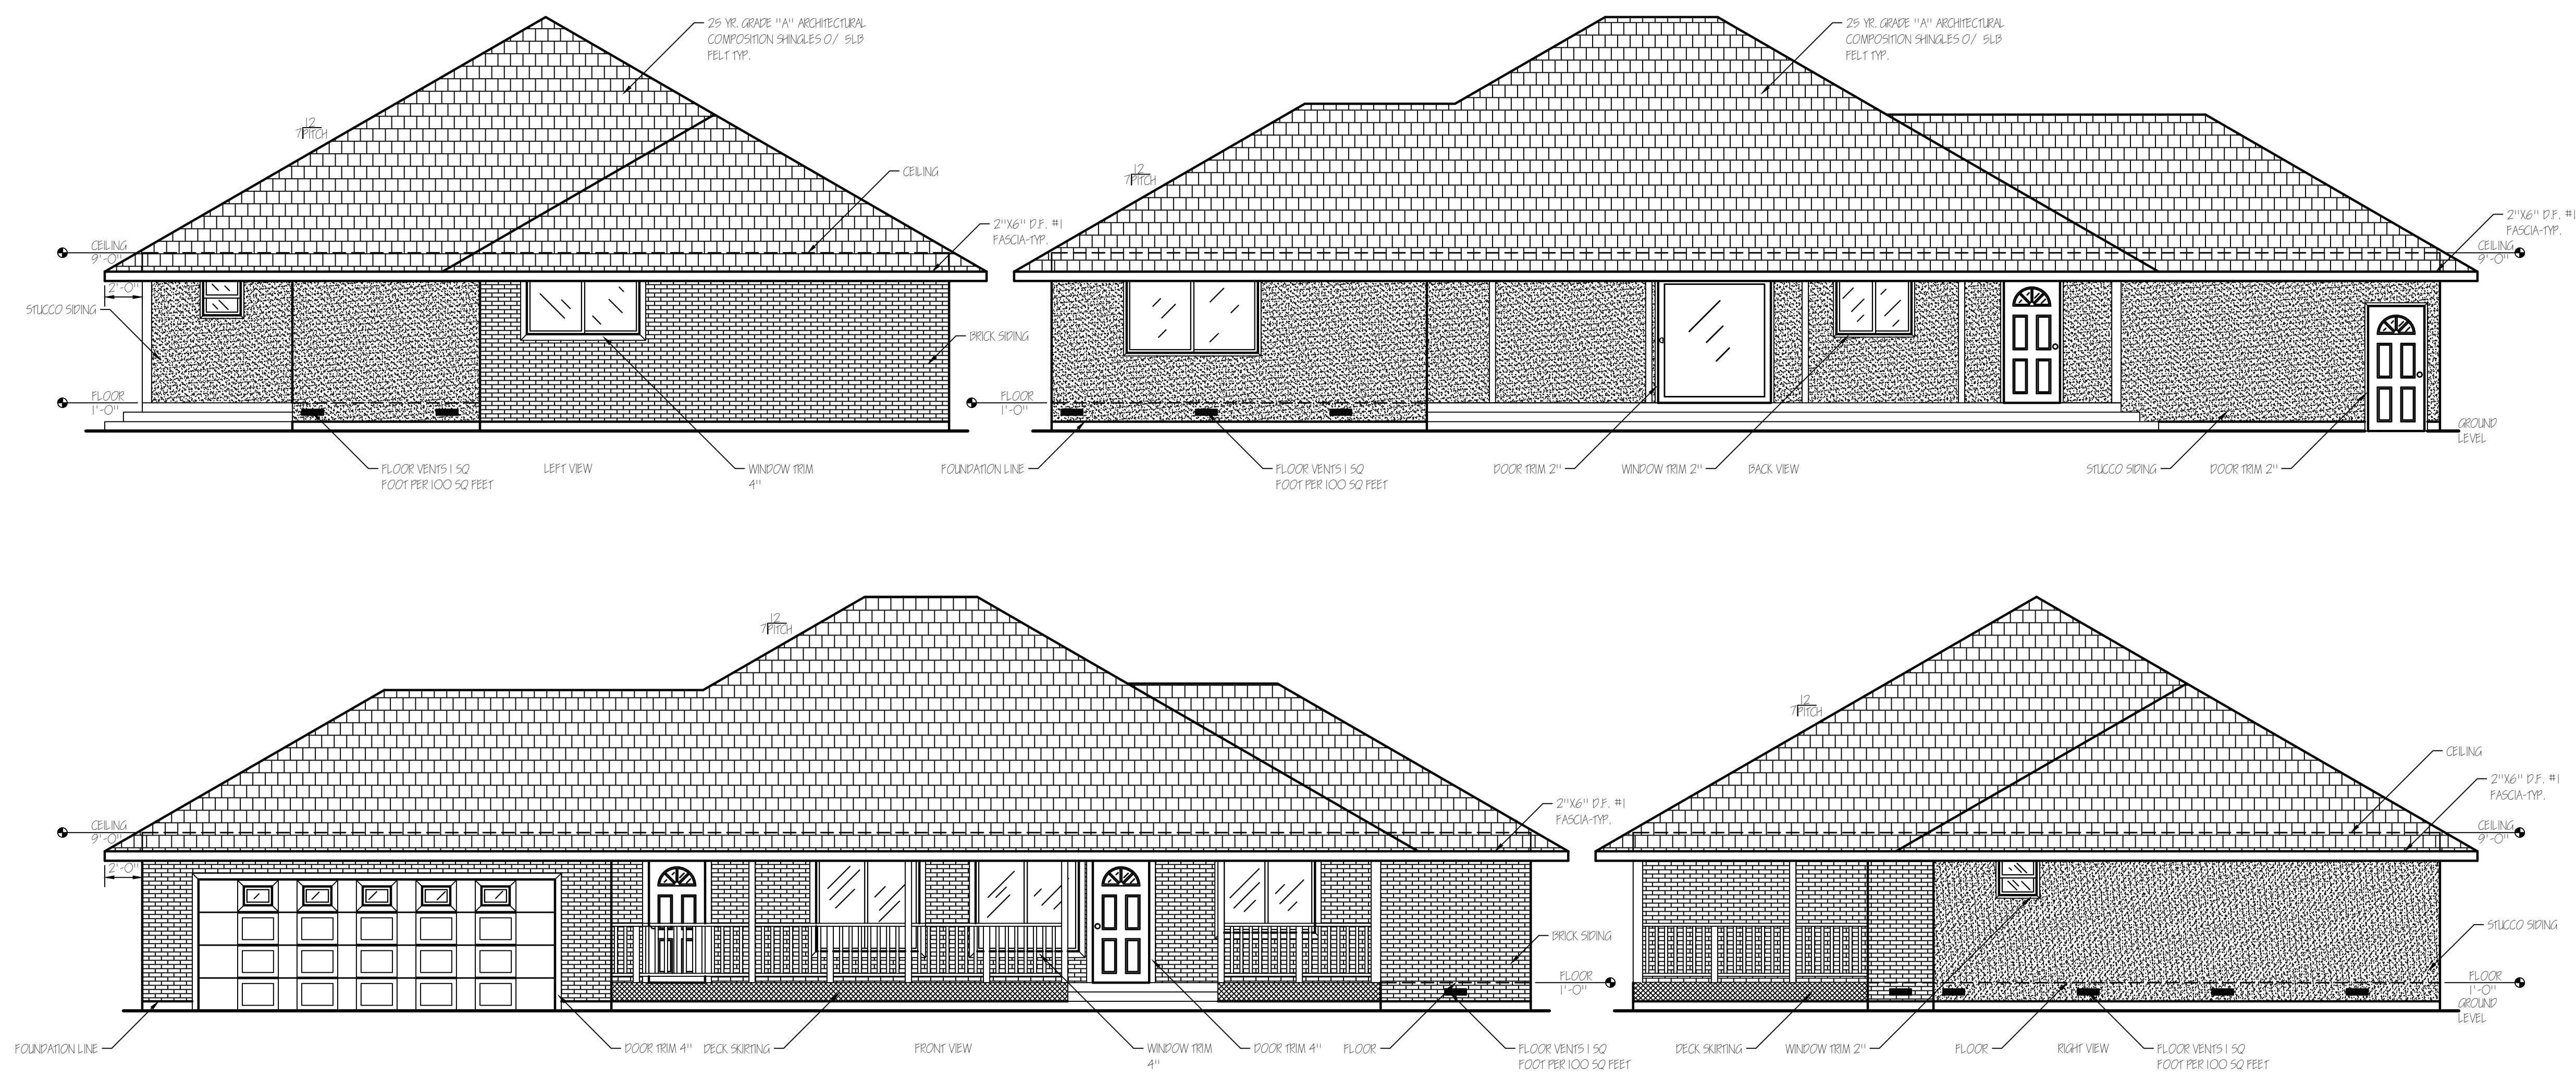

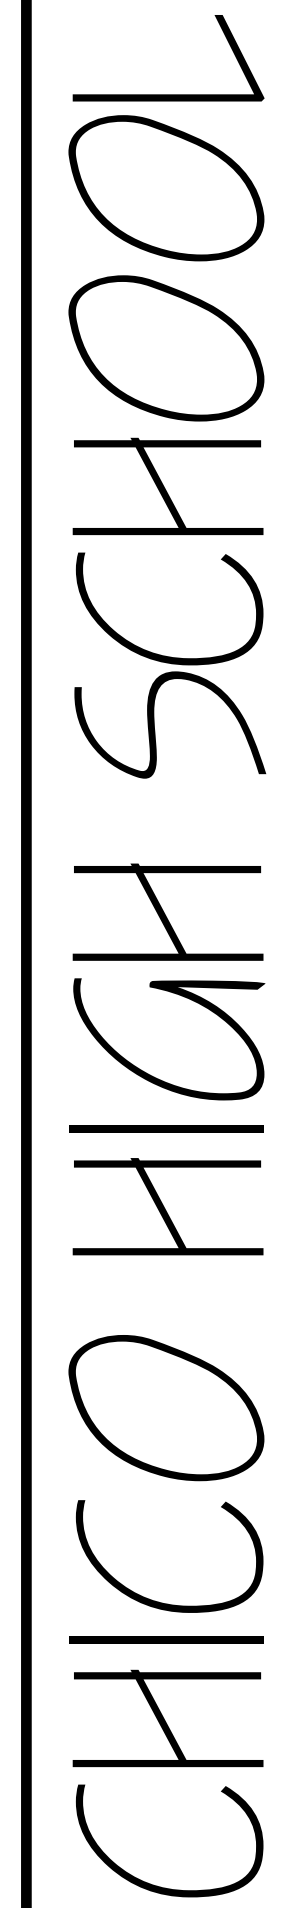

901 ESPLANADE,
CHICO CA

STUDENT NAME AND ADDRESS
JAMES OPPY
857 CARRGROVE CT.
CHICO CA. 95926



CLASS TITLE AND INSTRUCTOR

ARCHITECTURE DESIGN



MIKE BRUGGEMAN

PROJECT FOUNDATION	SHEET 4 OF 6
DATE 9-13-12	
SCALE NOTED	

FOUNDATION PLAN
1/4" = 1'-0" SCALE

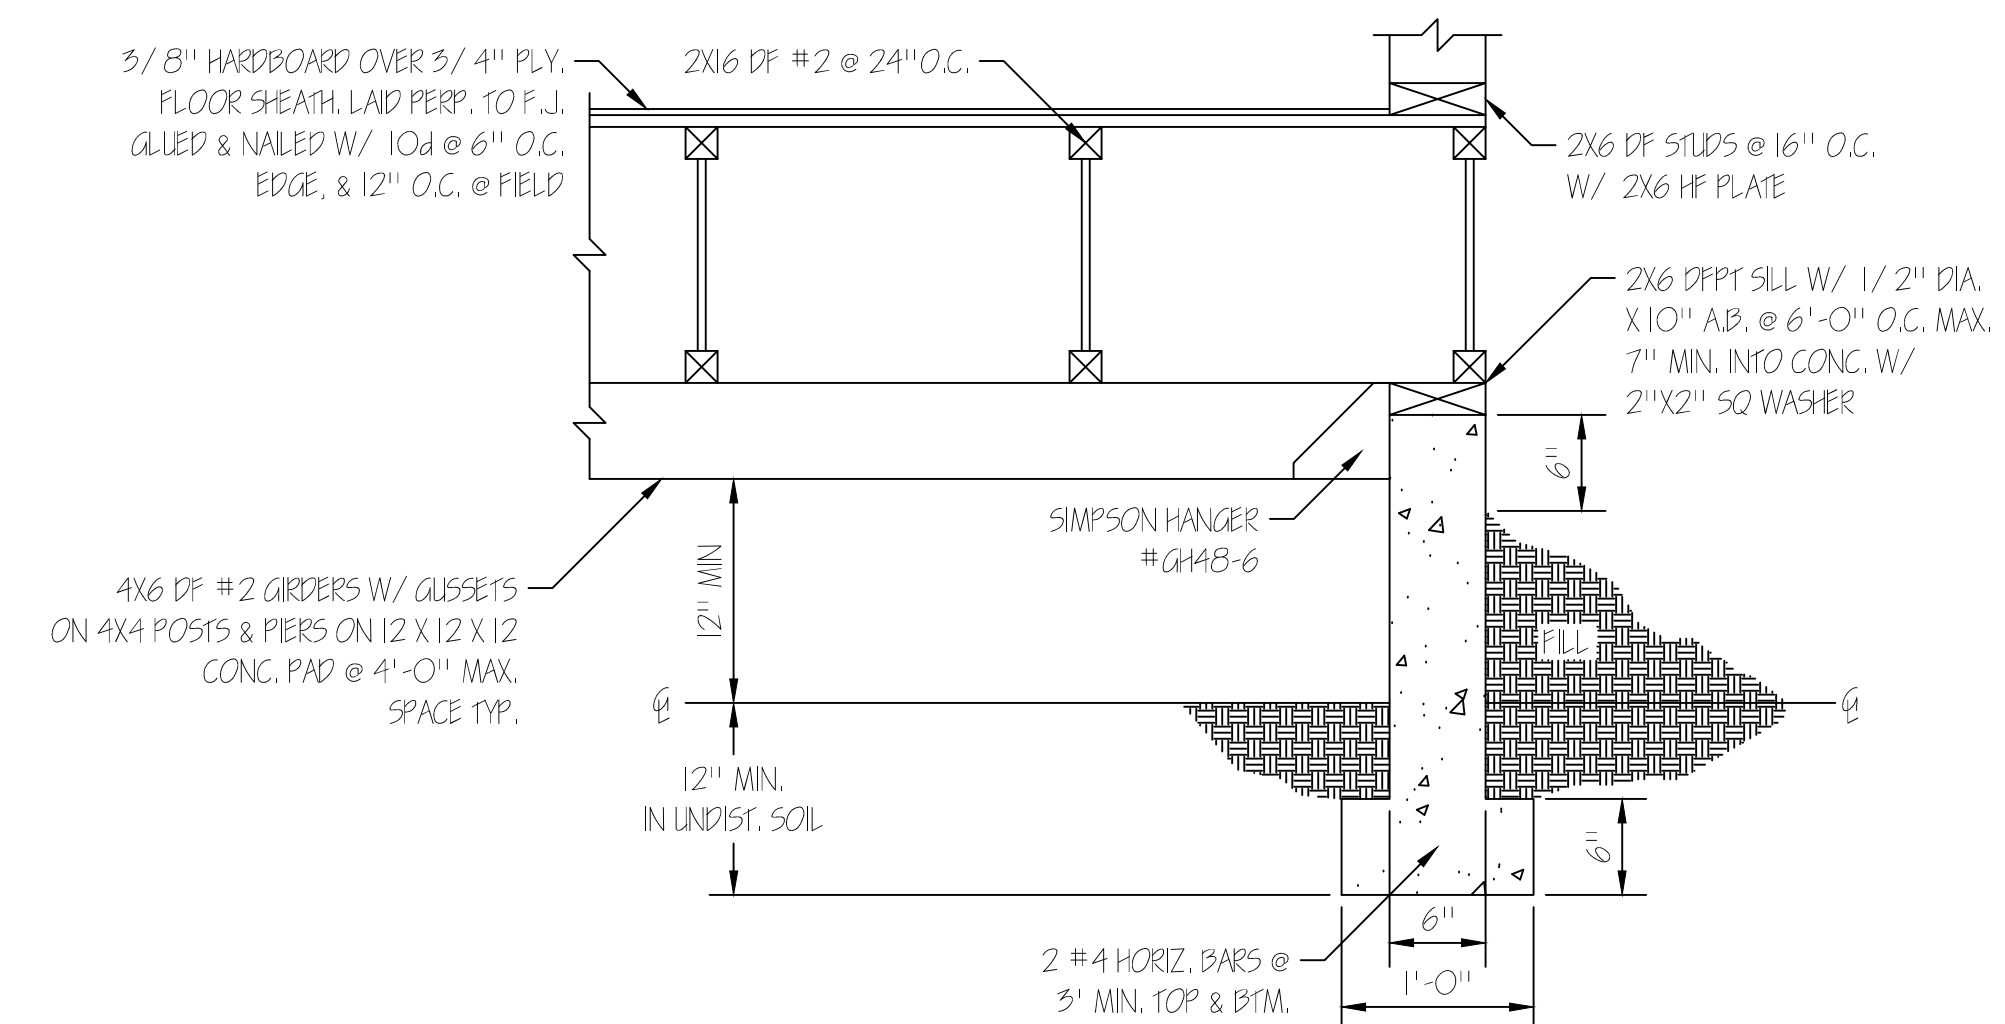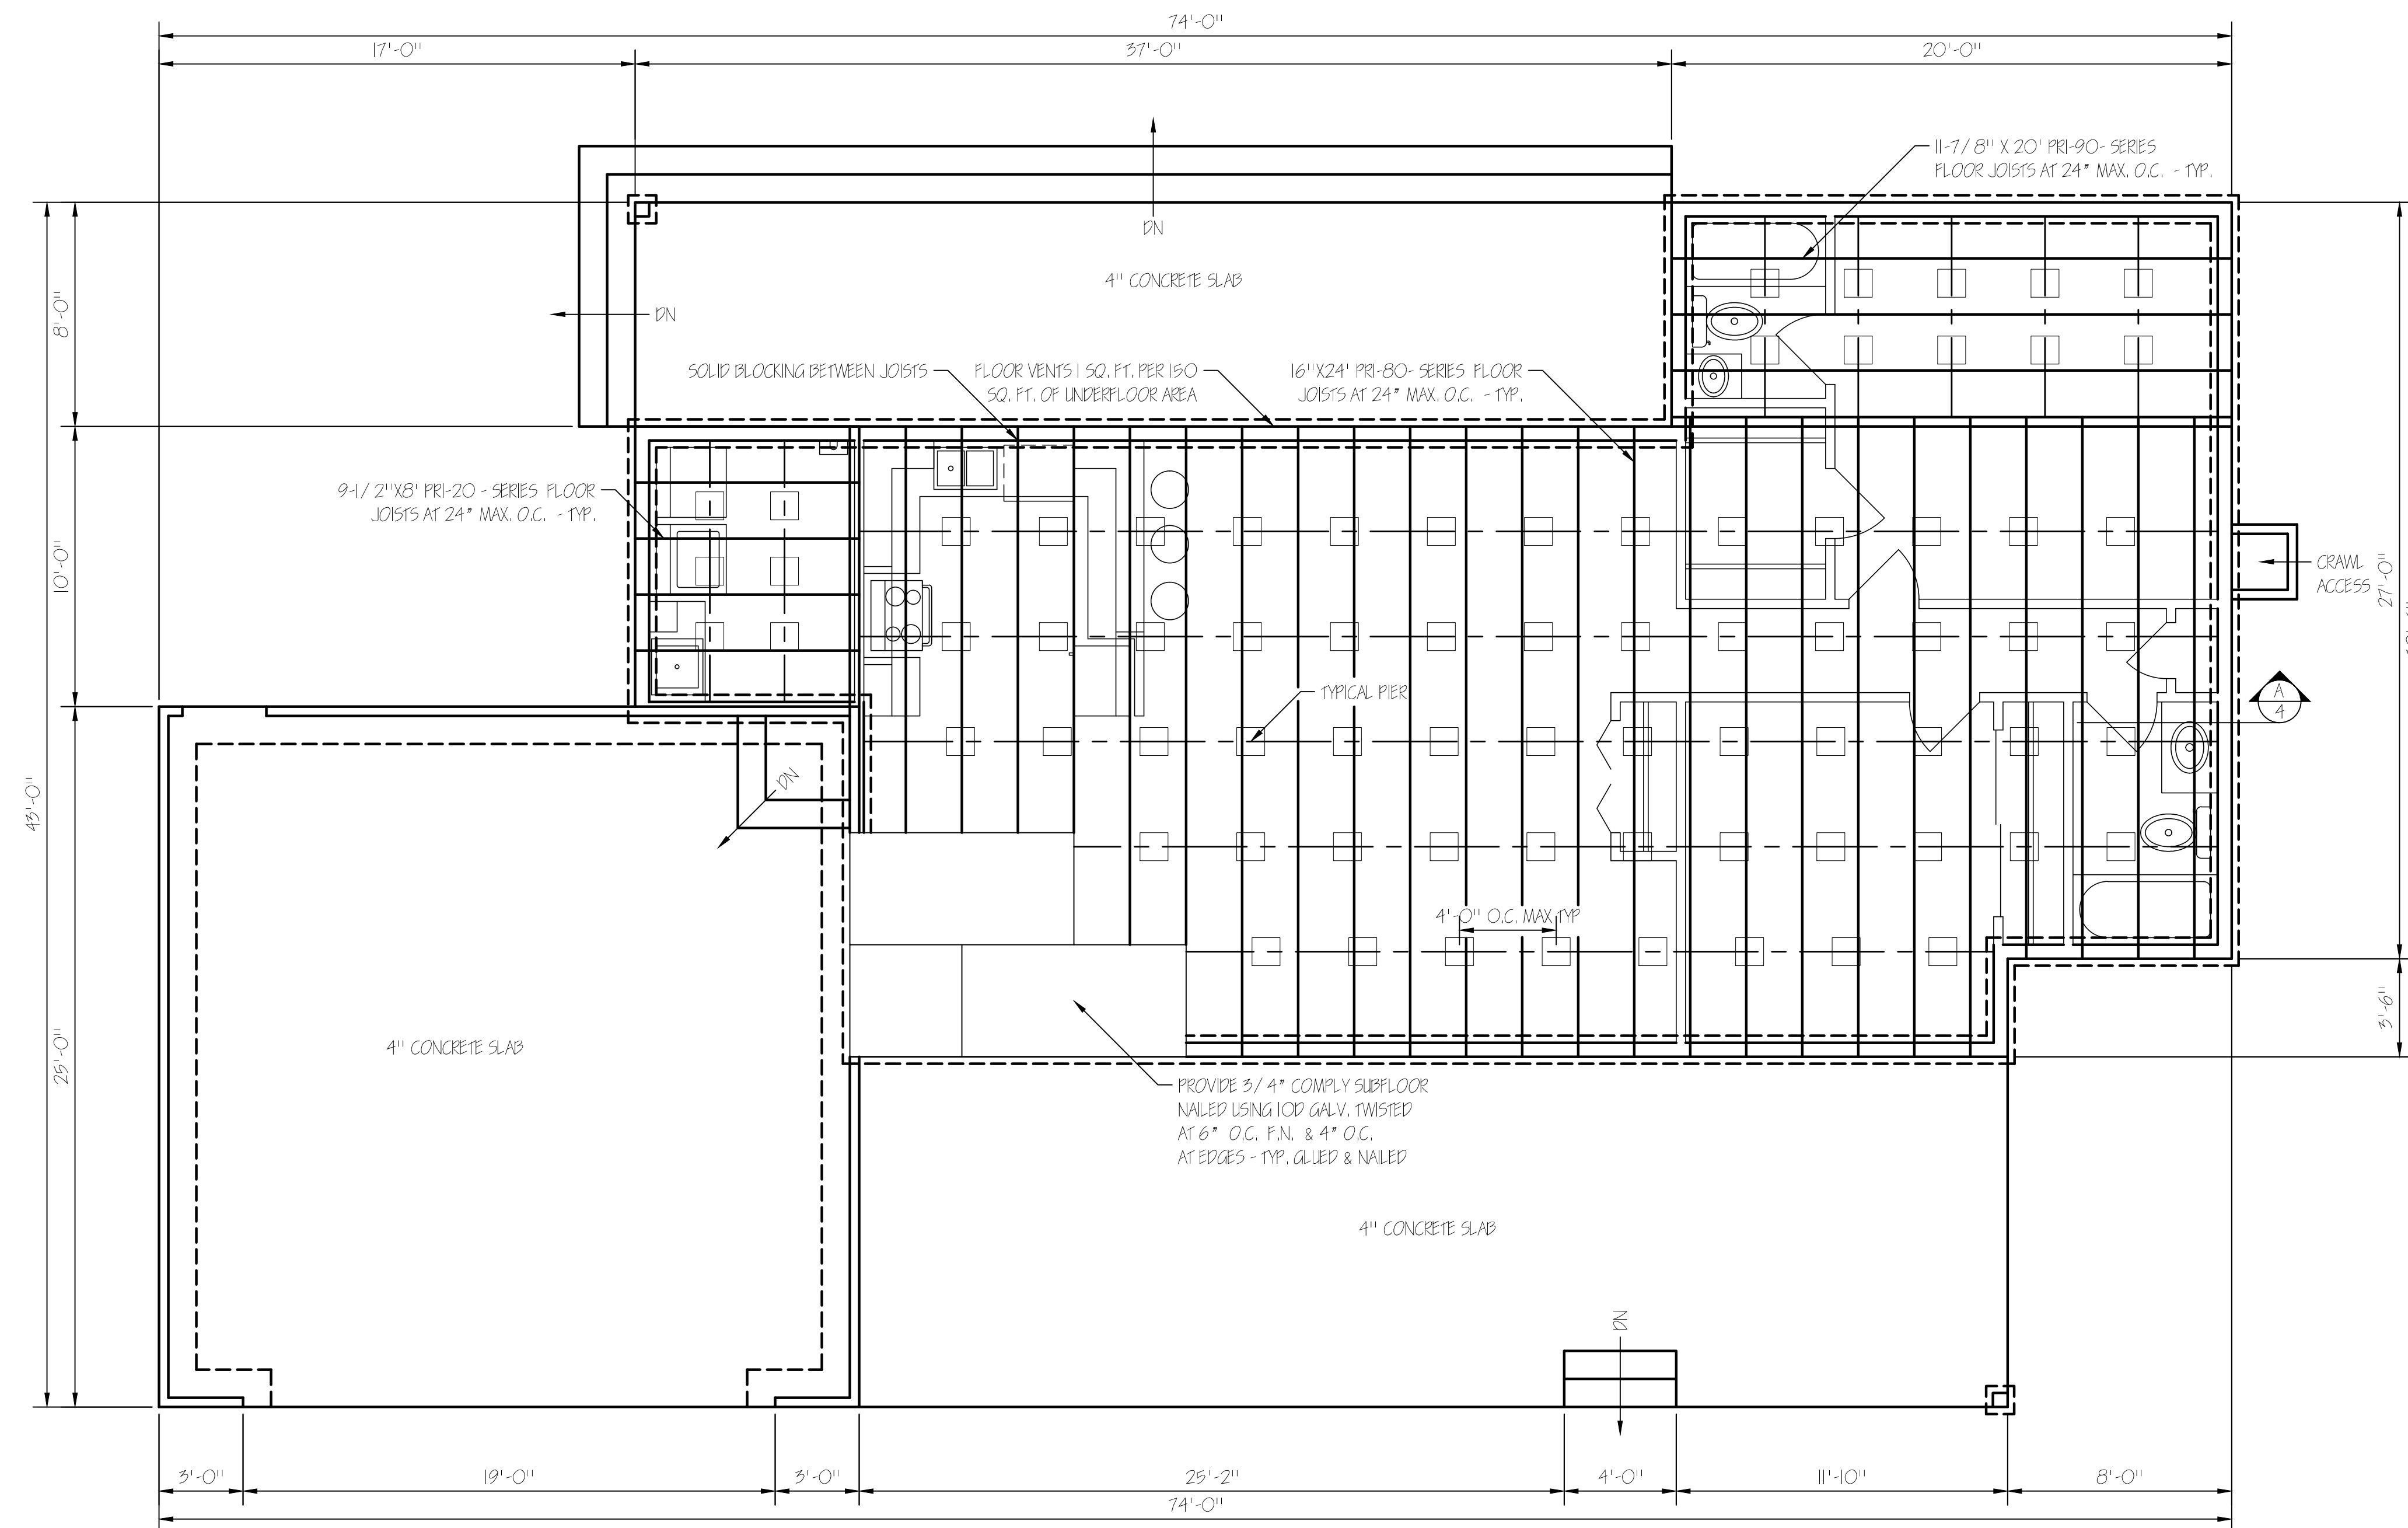

DETAIL A
1" = 1'-0" SCALE

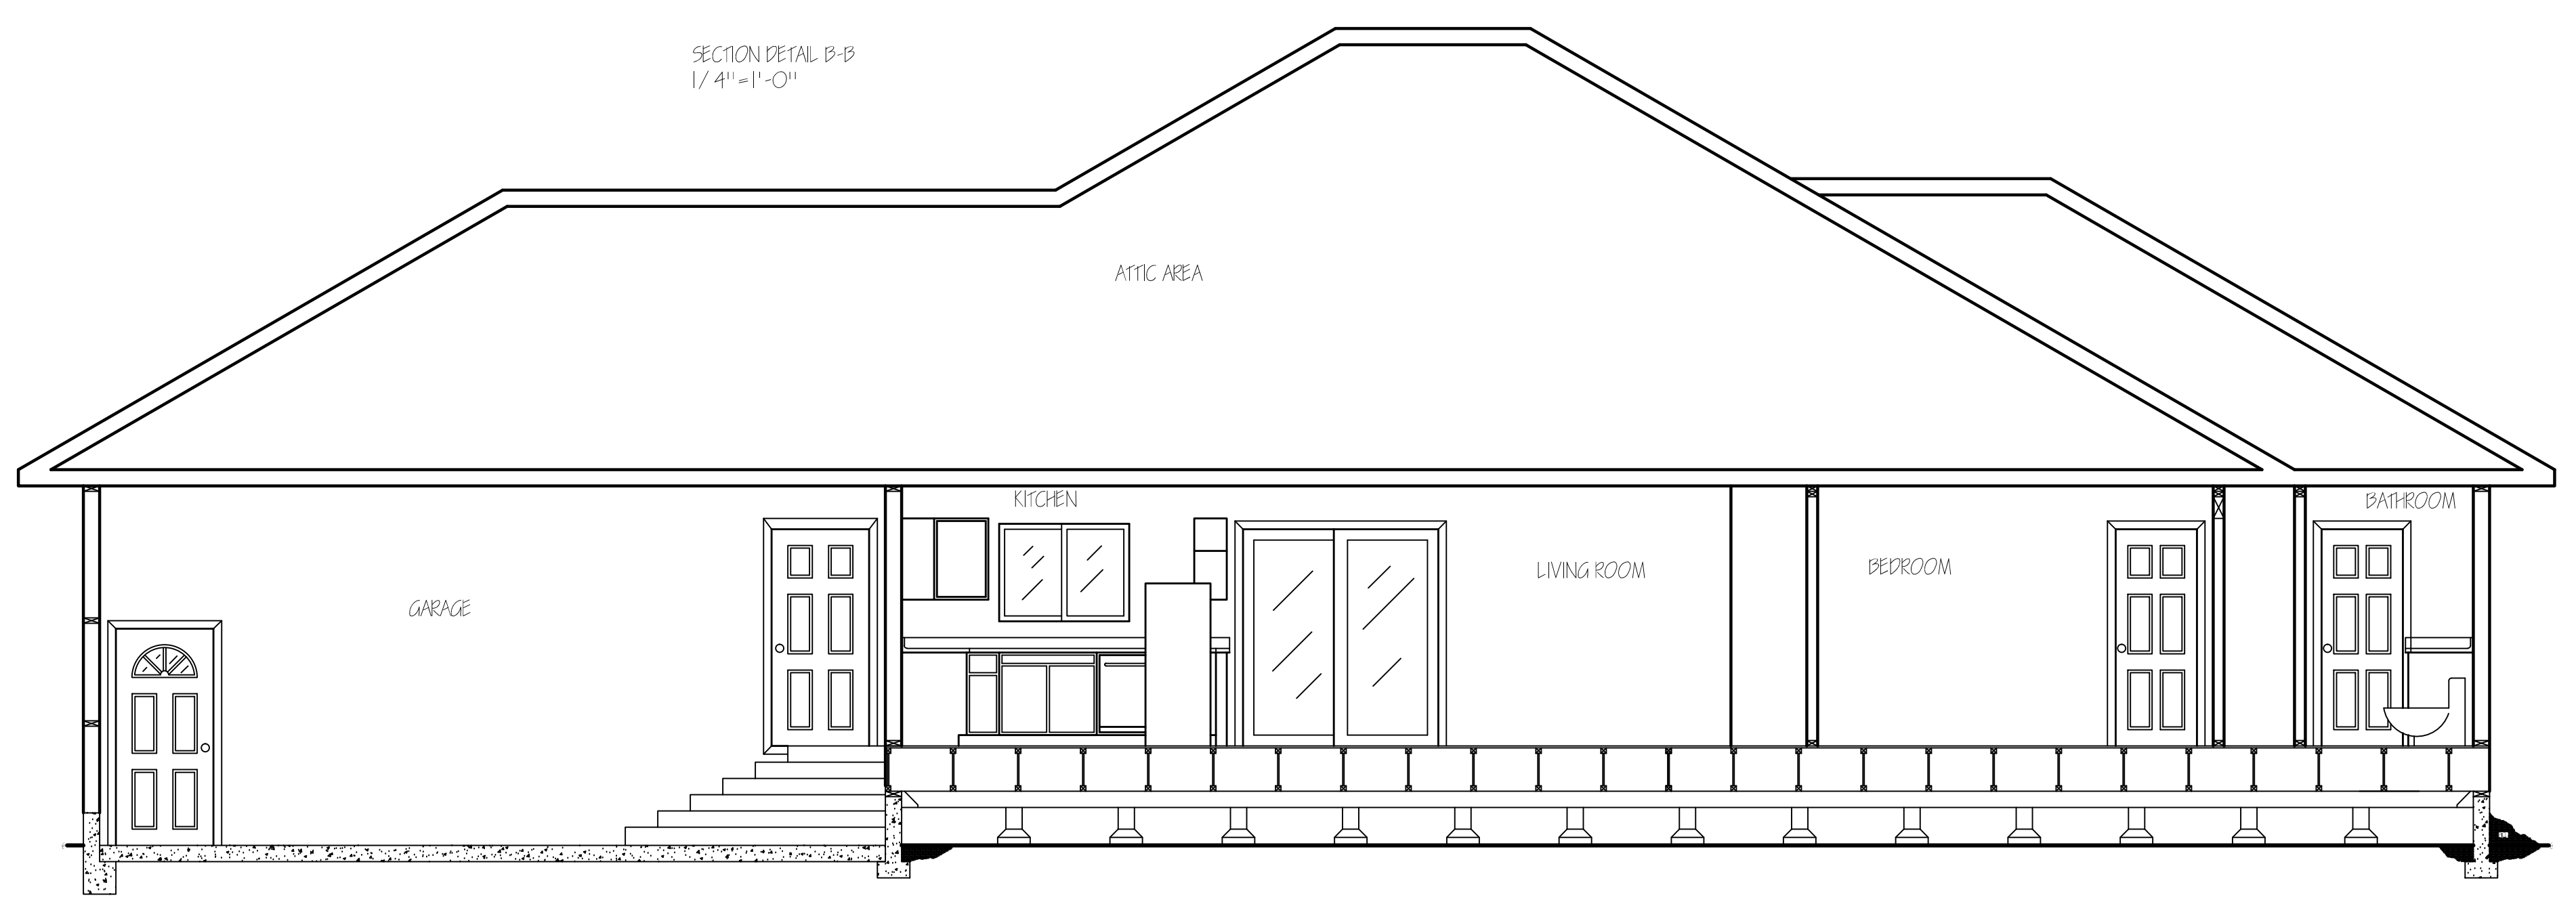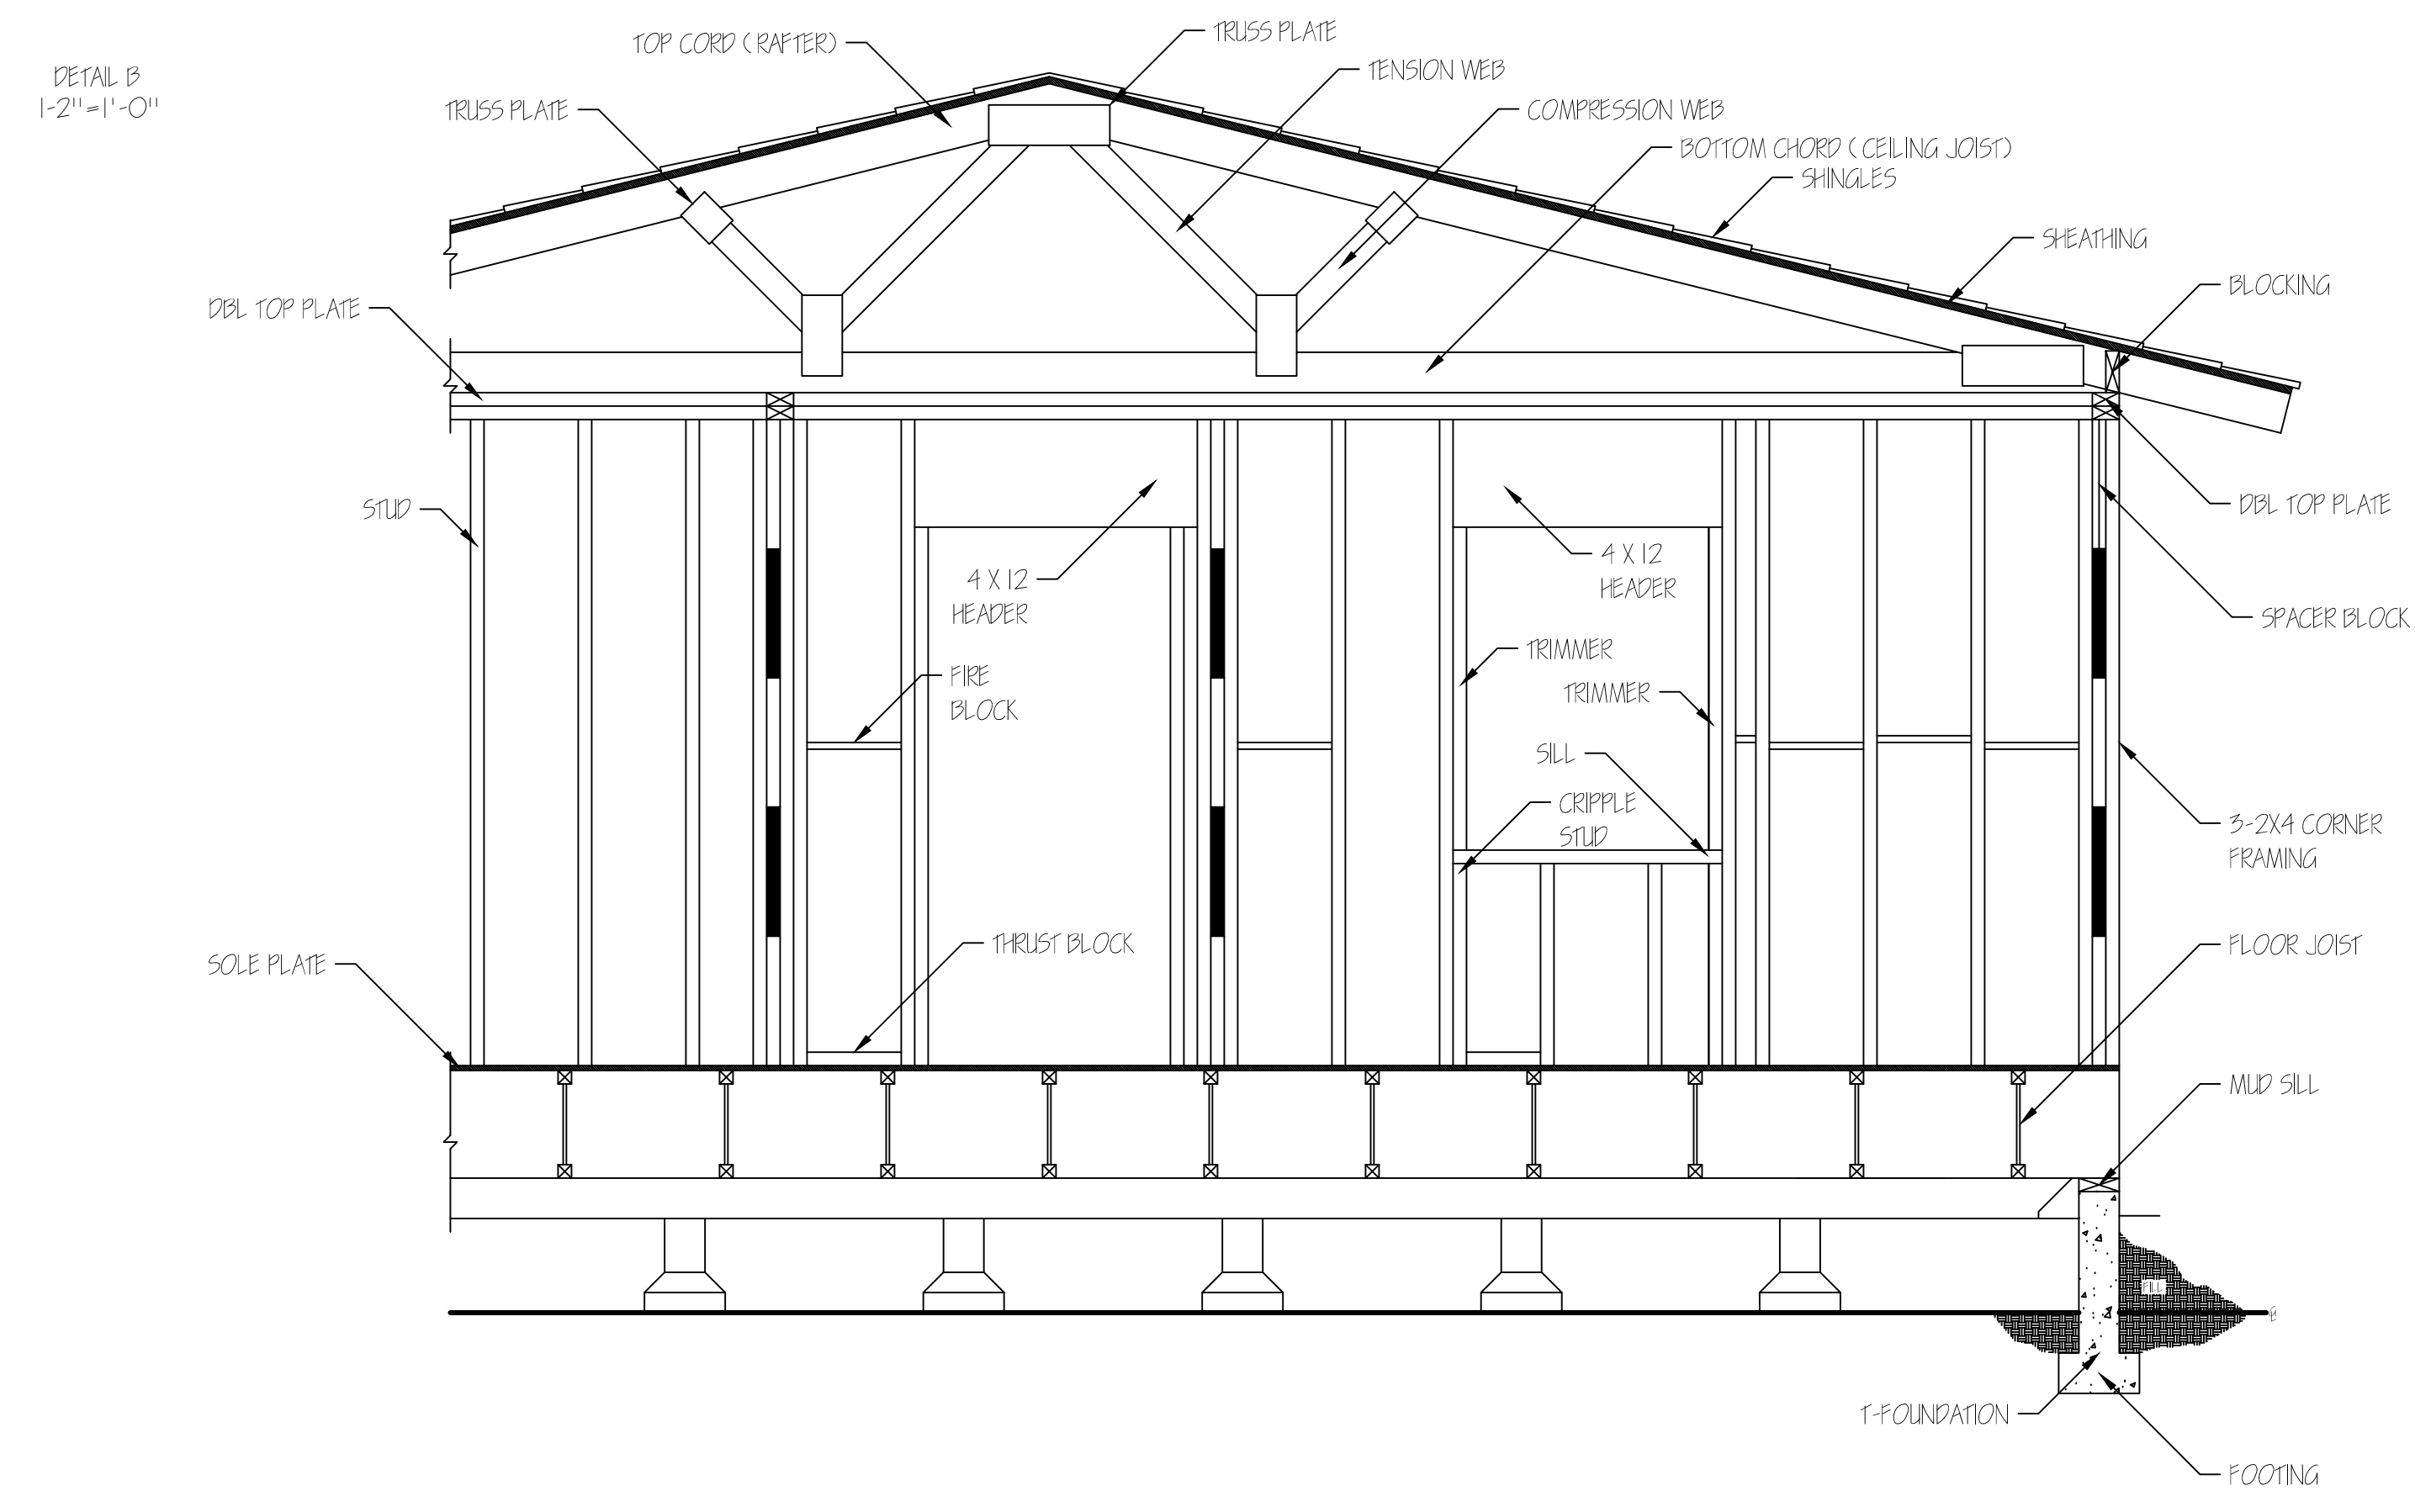

CHICO HIGH SCHOOL

901 ESPLANADE,
CHICO CA

NO.	REVISION / ISSUE	DATE

STUDENT NAME AND ADDRESS
JAMES OPPY
857 CARRGROVE CT.
CHICO CA. 95926

CLASS TITLE AND INSTRUCTOR
ARCHITECTURE DESIGN
MIKE BRUGGEMAN

PROJECT SECTION PLAN	SHEET 50F6
DATE 11-2-12	
SCALE NOTED	



CHICO HIGH SCHOOL

901 ESPLANADE,
CHICO CA

NO.	REVISION/ISSUE	DATE

STUDENT NAME AND ADDRESS
JAMES OPPY
857 CARRGROVE CT.
CHICO CA. 95926

CLASS TITLE AND INSTRUCTOR
ARCHITECTURE DESIGN
MIKE BRUGGEMAN

PROJECT SITE PLAN	SHEET 60F6
DATE 12-5-12	
SCALE 1/8" = 1'-0"	

